




VILLA ECO MOD. ZERO

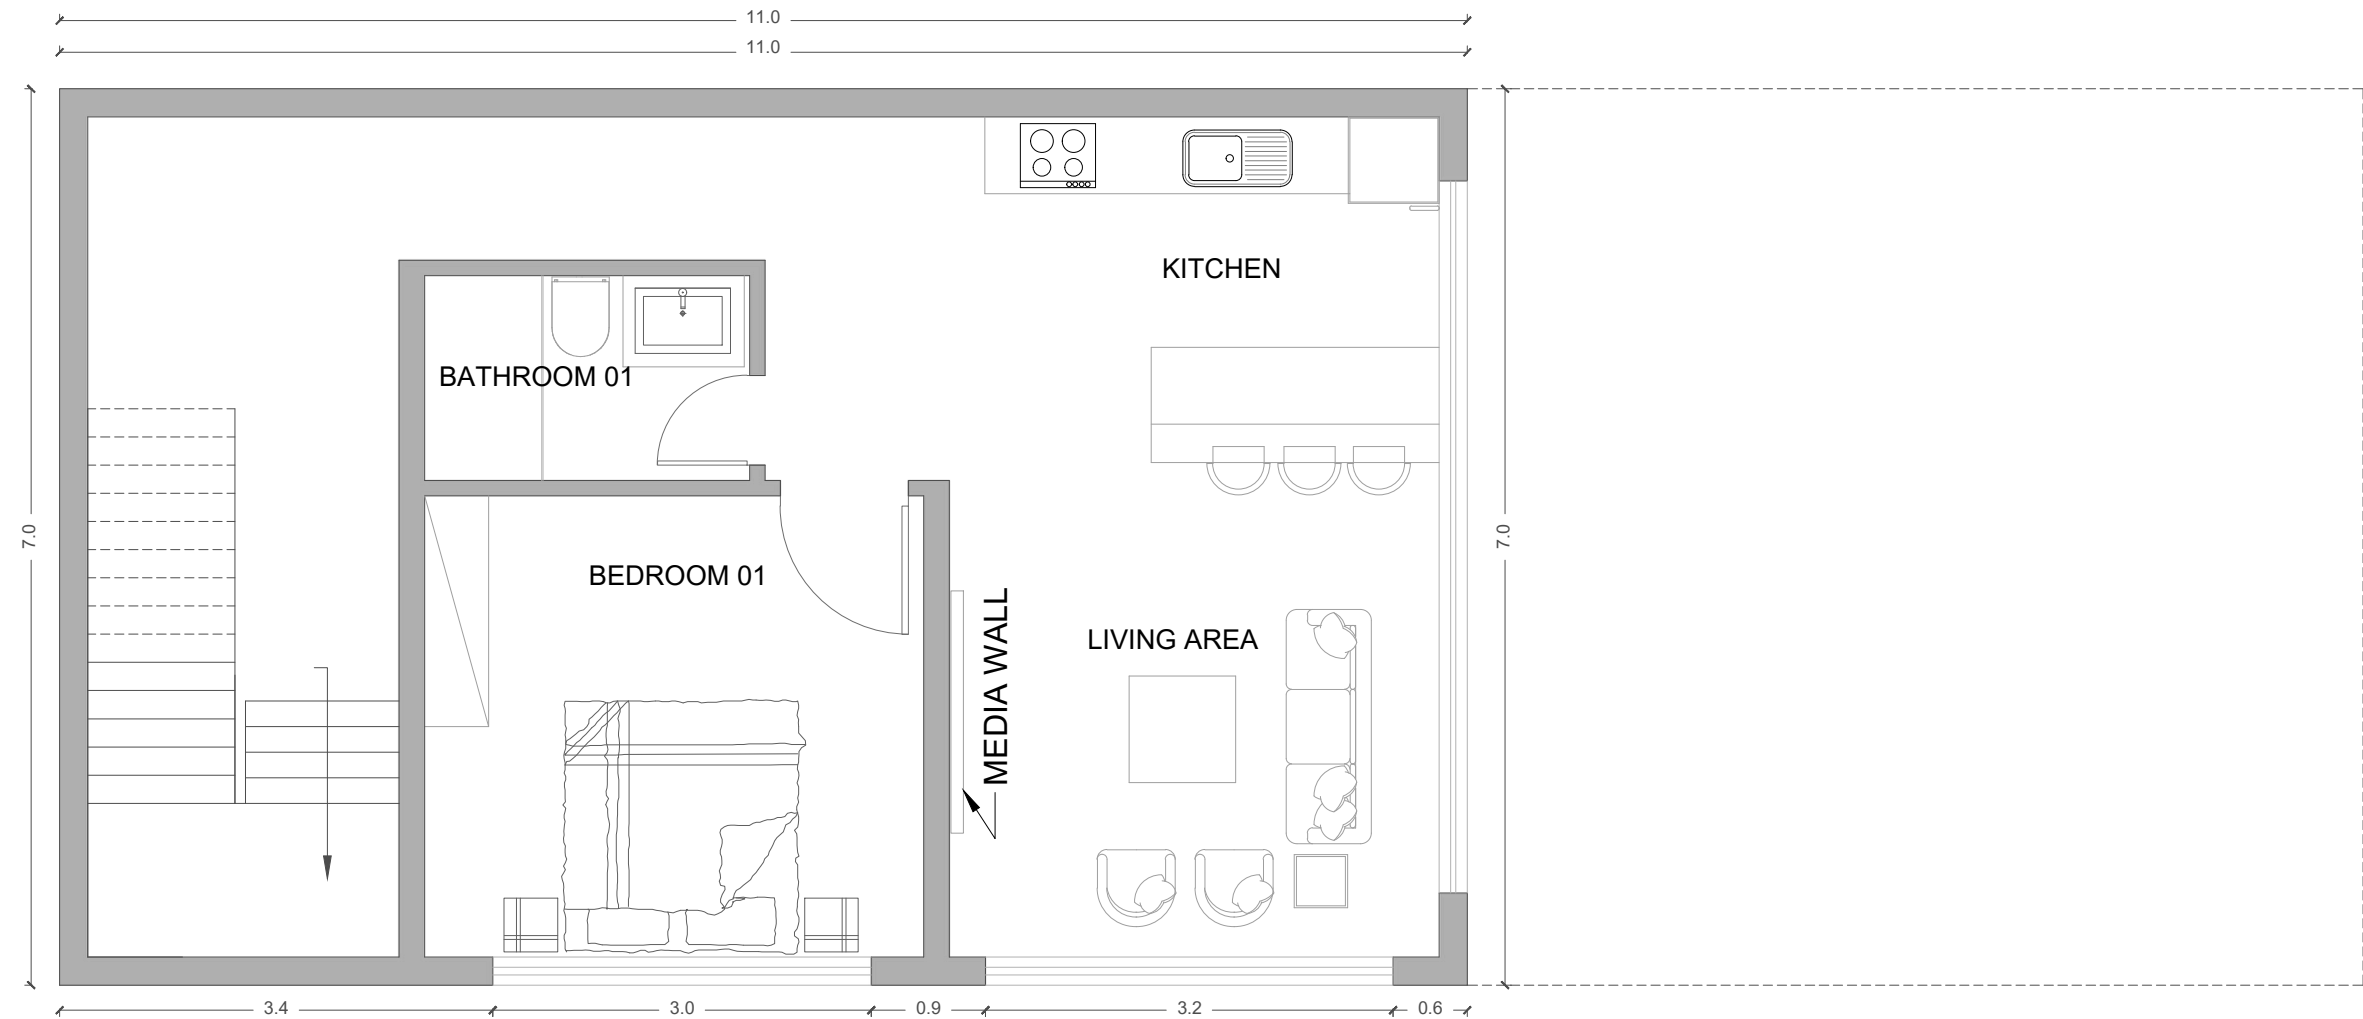

0 Ground floor


AREA:50 SQM



CONSULTANTS:
Client:
Project Title: MODULAR HOUSE
ADDRESS
Drawing Title: WORKING DRAWINGS
KEY PLAN
North Point
Consultant's Stamp:
Project No:
Sheet Title:
Sheet No.
Drawn by: Checked by:
Date: 19-06-2025 Scale:



VILLA ECO MOD. ZERO

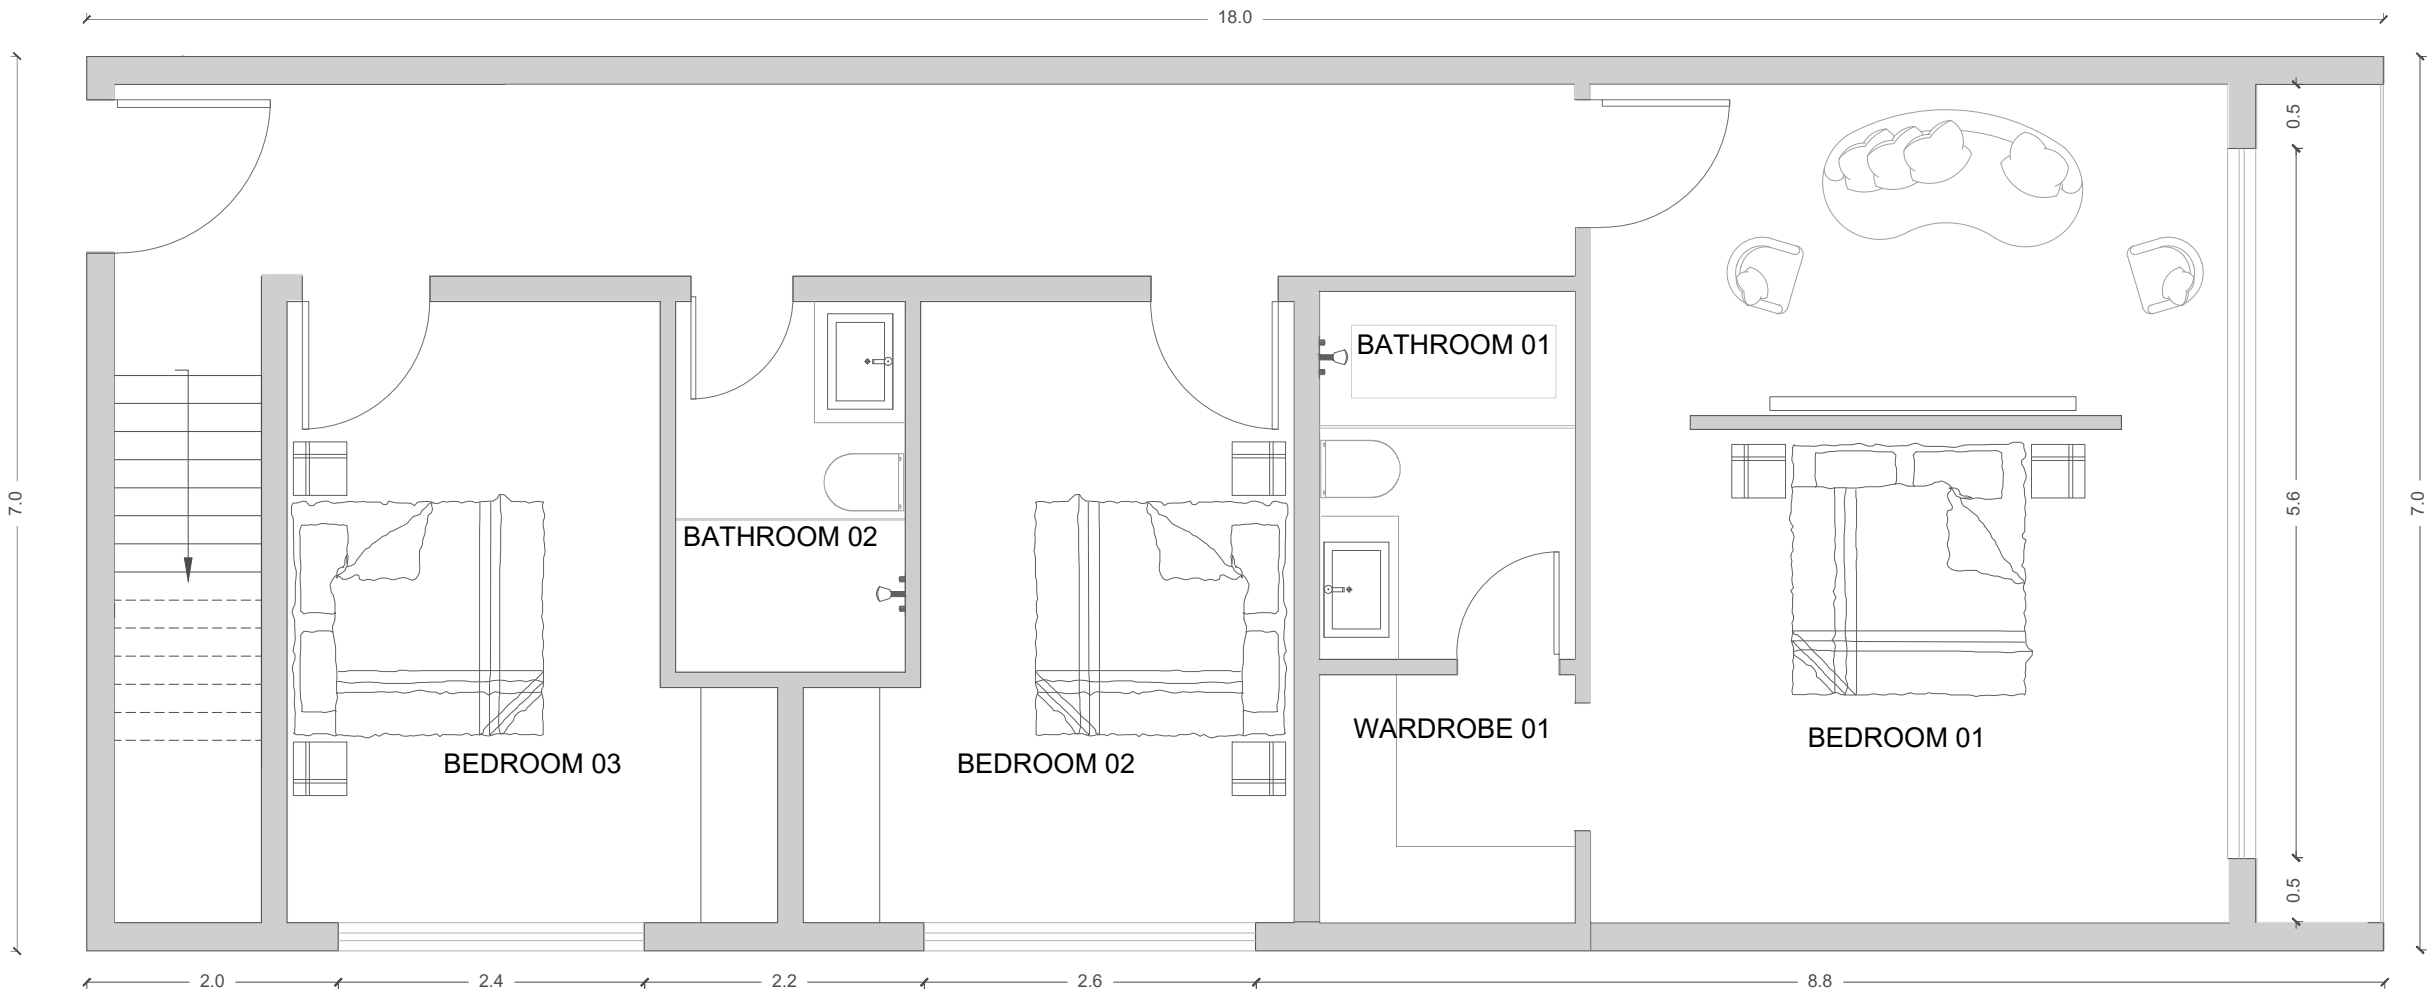

1

1st Floor
AREA:100 SQM



CONSULTANTS:

Client:

Project Title:

MODULAR HOUSE

ADDRESS

Drawing Title:
WORKING DRAWINGS

KEY PLAN

North Point

Consultant's Stamp:

Project No:

Sheet Title:

Sheet No.

Drawn by: Checked by:

Date: 19-06-2025 Scale: